DEPARTMENT OF ENVIRONMENT AND CONSERVATION — DIVISION OF GROUND WATER PROTECTION

CERTIFICATE OF COMPLETION OF SUBSURFACE SEWAGE DISPOSAL SYSTEM

Issued to: BALTIMORE, BRUCE
Owner, Developer, Contractor, Installer, Etc.

Location: LOT #1 McCORMACK ROAD
OFF CLEAR CREEK ROAD BEHIND #3021

Type of system
(✓) 1. Conventional
( ) 2. Low Pressure Pipe
( ) 3. Mound
( ) 4. Lagoon
( ) 5. Large Diameter Gravelless Pipe
(a) Sand backfill required Yes ( ) No ( )
( ) 6. Other

S-900 Septic Tank
(type) (volume)

Estimated Absorption Rate 45-30 (minutes per inch)

(✓) New Installation ( ) Repair ( ) Other

Installed by: J. PAUL SMITH

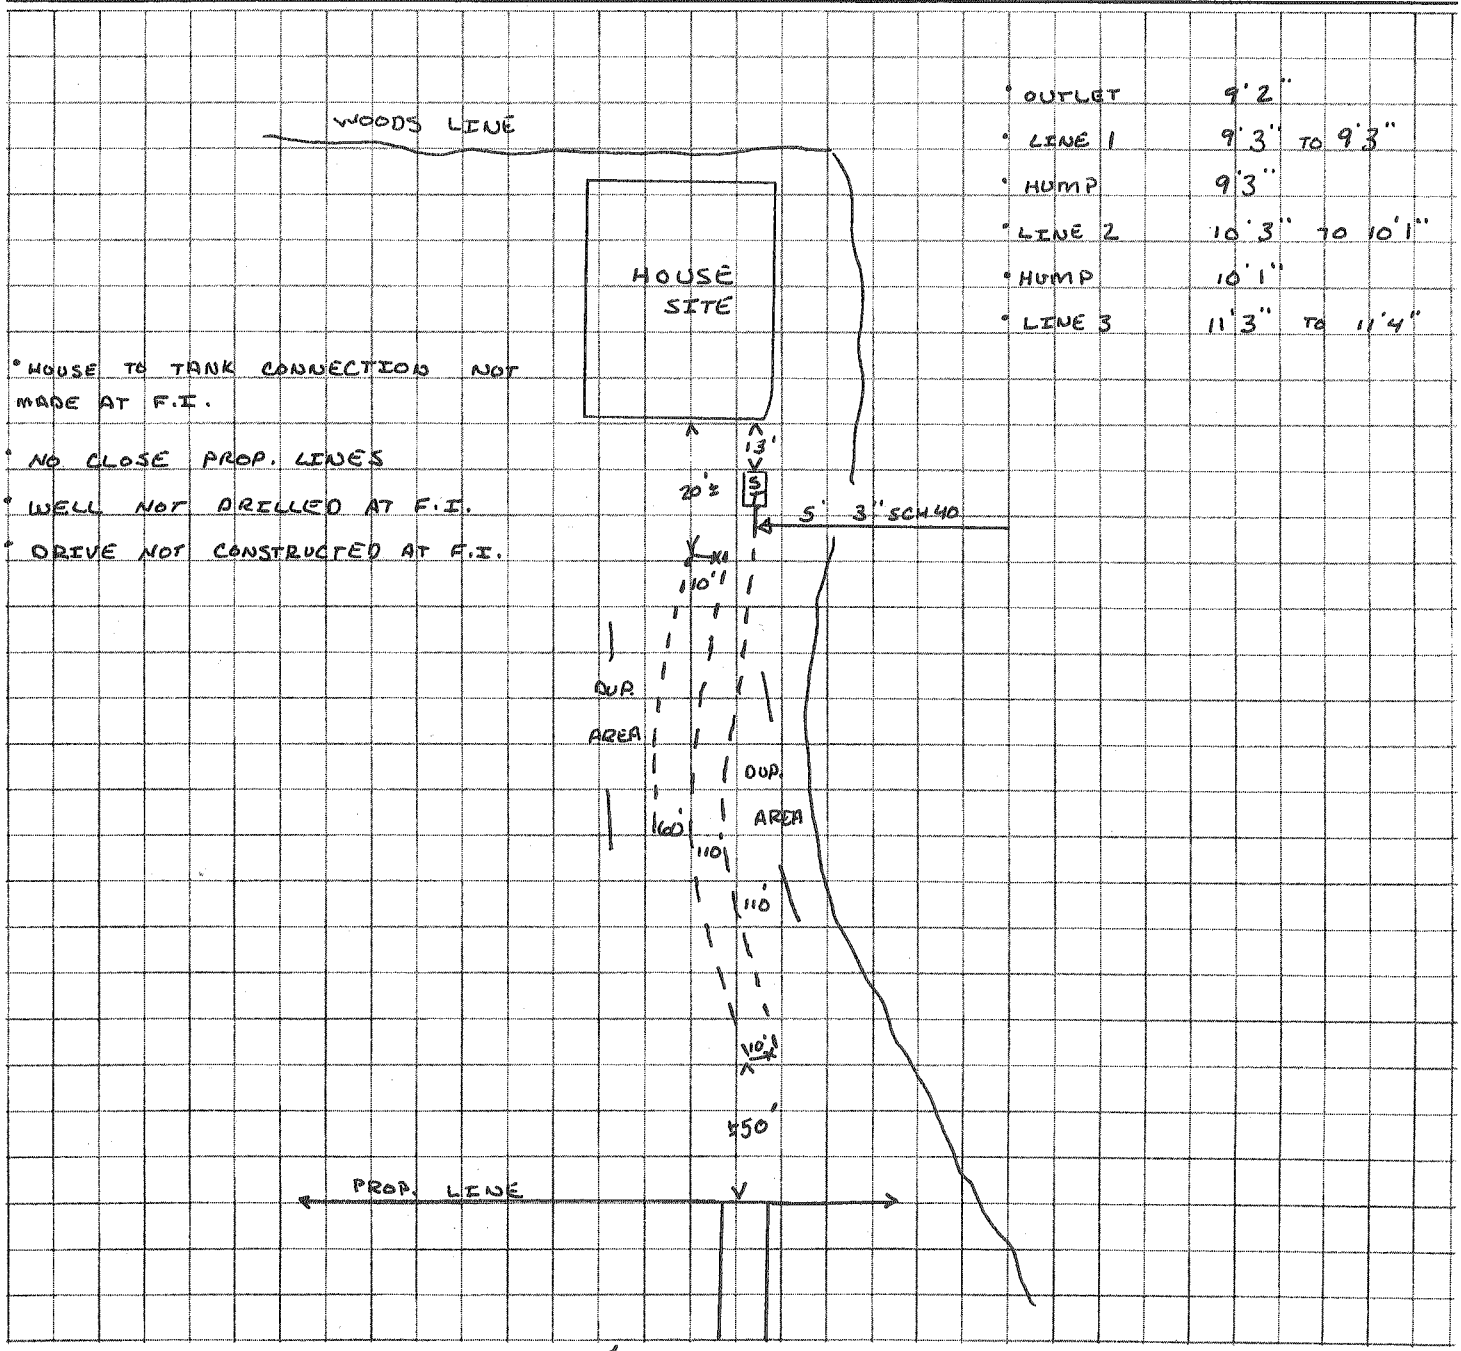

• HOUSE TO TANK CONNECTION NOT MADE AT F.I.
• NO CLOSE PROP. LINES
• WELL NOT DRILLED AT F.I.
• DRIVE NOT CONSTRUCTED AT F.I.

Construction Approved By: Brian Houston E.S III 1 SEPT 98
(Name and Title) (date)

CN-0872 (Rev. 4-93) Original—File Copy—Owner RDA 2403